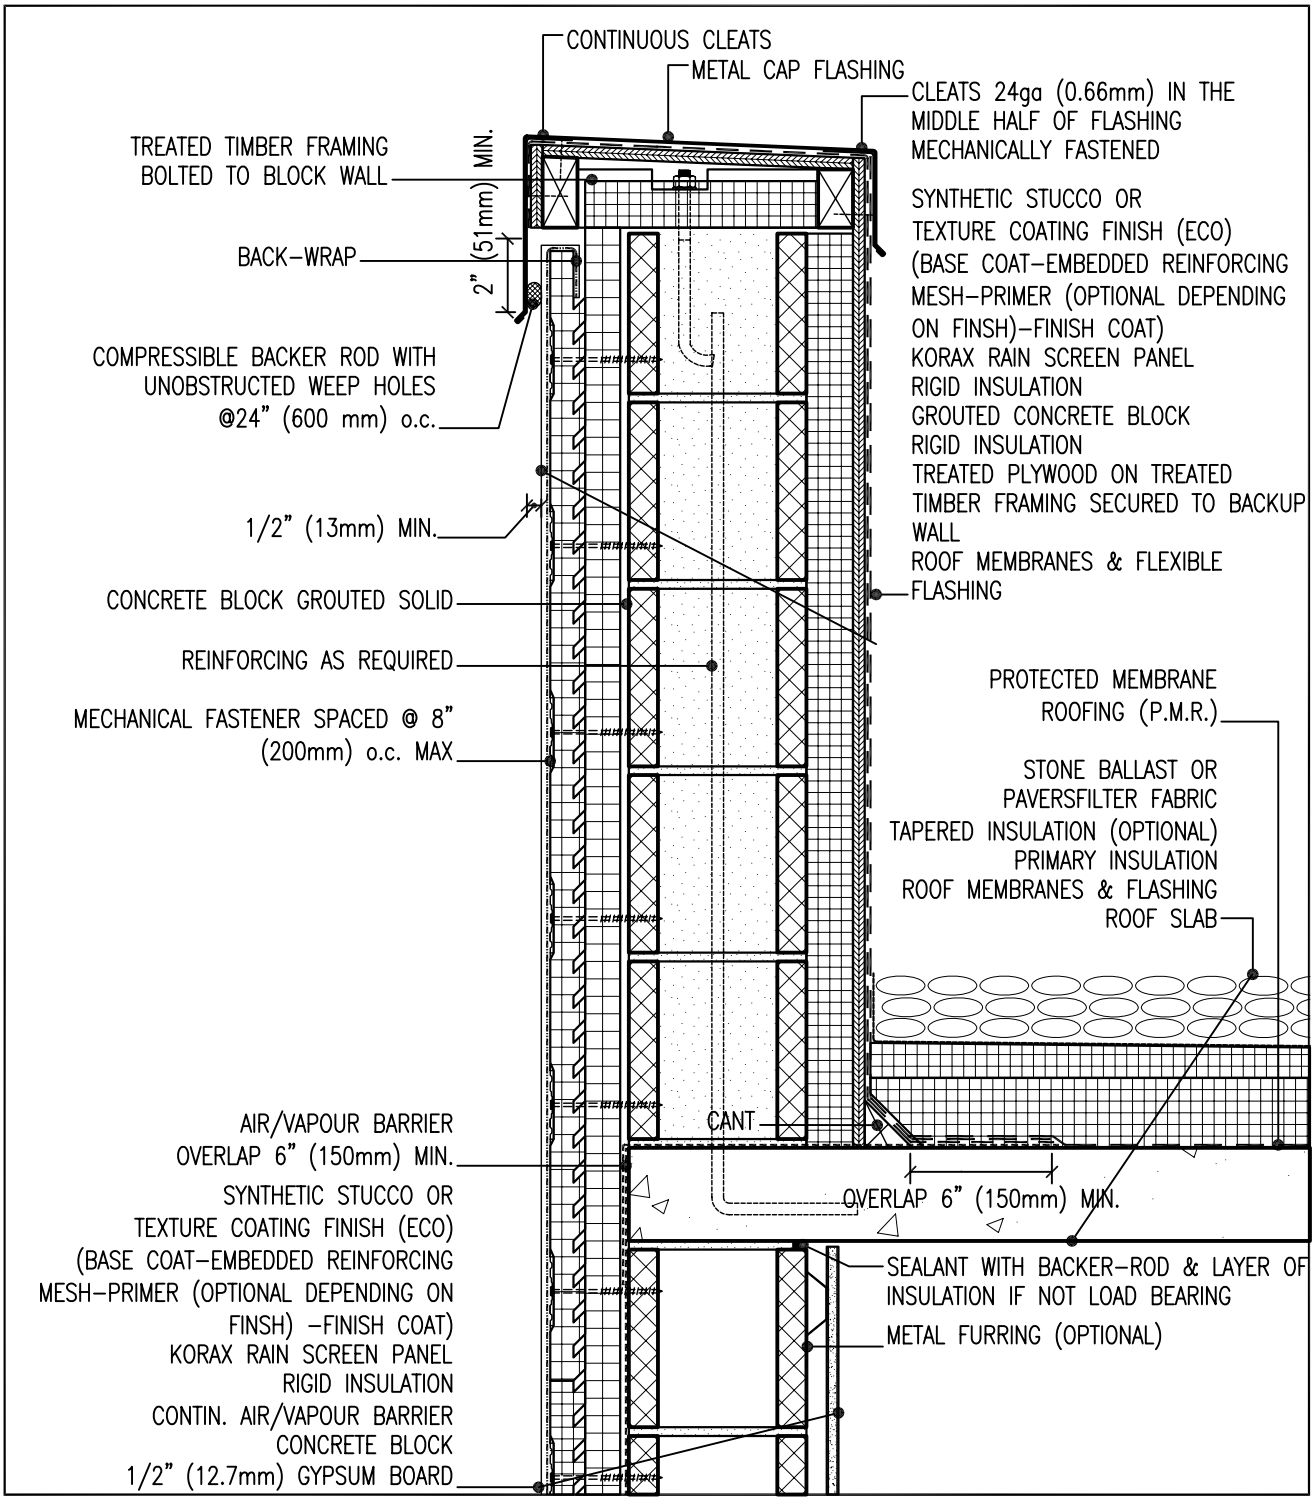

Synthetic Stucco or Texture Coating \ Concrete Block Wall Detail @ Parapet

High Parapet \ Protected Membrane Roofing (P.M.R.)

Scale 1 1/2" = 1'

Detail KEC - I - 11

FERO Engineering
15305-117th Ave., Edmonton, Alberta, T5M 3X4, Canada
Tel: (780) 455-5098 Fax: (780) 452-5969 www.ferocorp.com E-mail: engineering@ferocorp.com