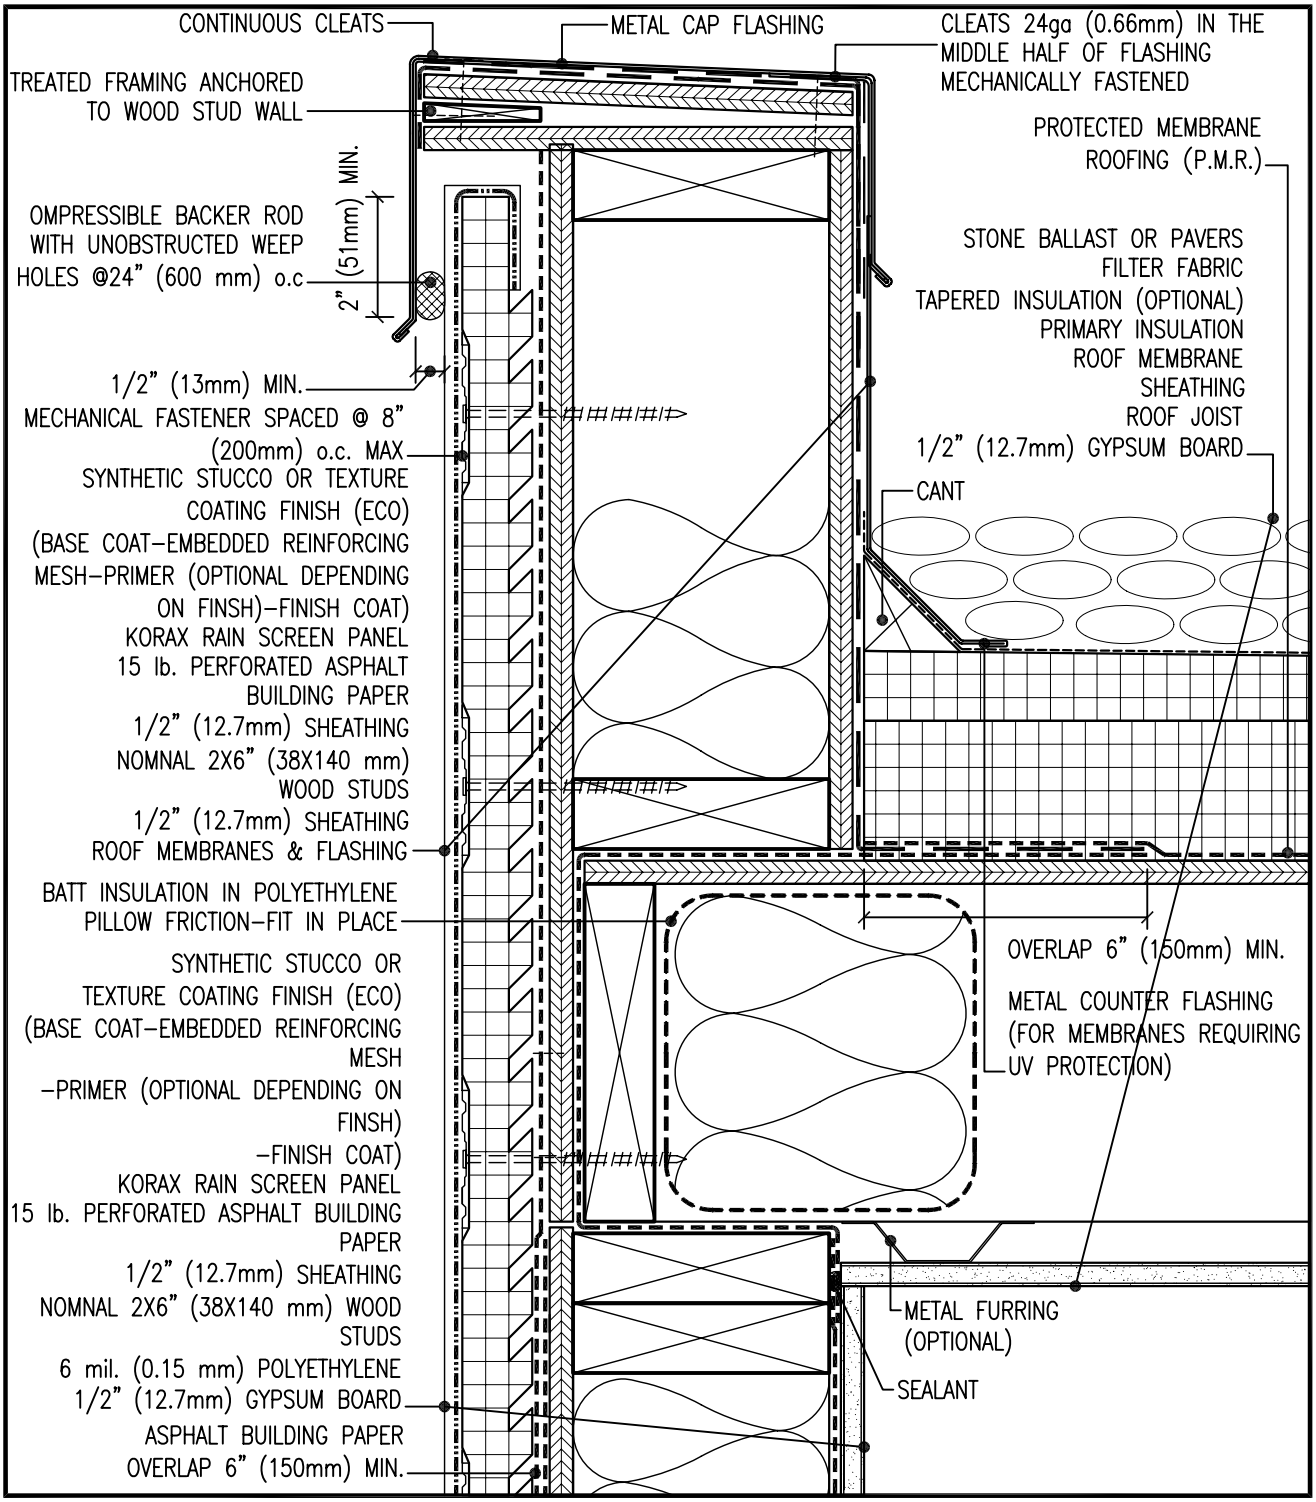

Synthetic Stucco or Texture Coating \ Wood Stud Wall Detail @ Parapet

Low Parapet \ Protected Membrane Roofing (P.M.R.)

Scale 3" = 1'

Detail KEW - I - 11

FERO Engineering
15305–117th Ave., Edmonton, Alberta, T5M 3X4, Canada
Tel: (780) 455–5098 Fax: (780) 452–5969 www.ferocorp.com E–mail: engineering@ferocorp.com